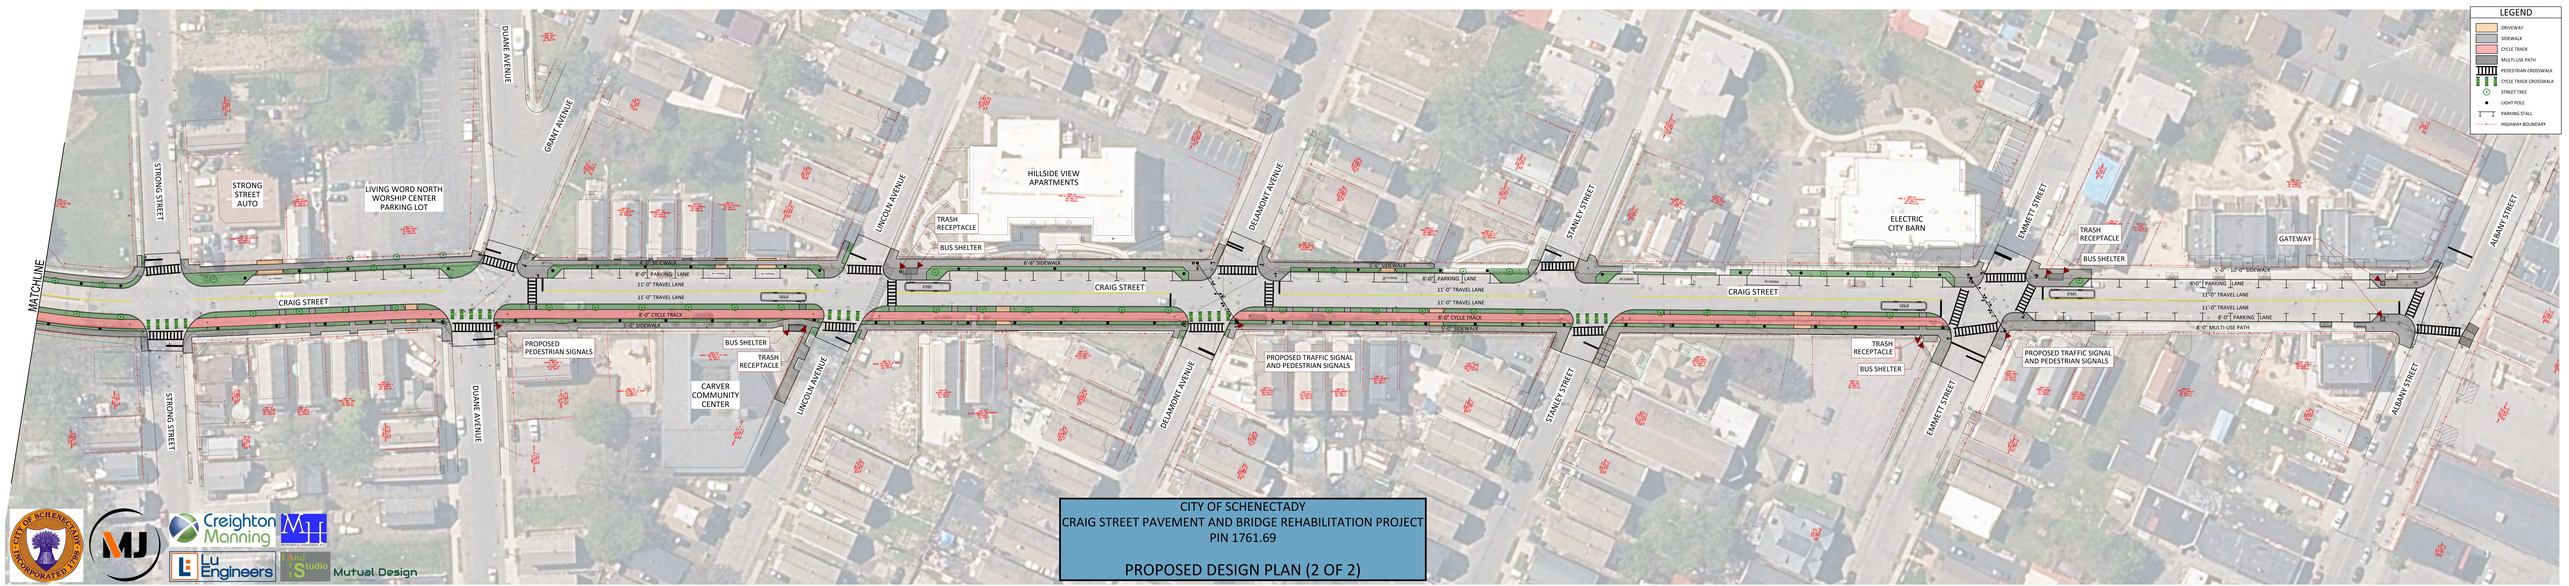
LEGEND
DRIVEWAY
SIDEWALK
CYCLE TRACK
MULTI-USE PATH
PEDESTRIAN CROSSWALK
CYCLE TRACK CROSSWALK
STREET TREE
LIGHT POLE
PARKING STALL
HIGHWAY BOUNDARY
MATCHLINE
STRONG STREET
STRONG STREET AUTO
LIVING WORD NORTH WORSHIP CENTER PARKING LOT
DUANE AVENUE
GRANT AVENUE
LINCOLN AVENUE
HILLSIDE VIEW APARTMENTS
TRASH RECEPTACLE
BUS SHELTER
DELAMONT AVENUE
STANLEY STREET
ELECTRIC CITY BARN
EMMETT STREET
GATEWAY
ALBANY STREET
CRAIG STREET
6'-0" SIDEWALK
8'-0" PARKING LANE
11'-0" TRAVEL LANE
8'-0" CYCLE TRACK
5'-0" SIDEWALK
10'-0" SIDEWALK
8'-0" MULTI-USE PATH
PROPOSED PEDESTRIAN SIGNALS
CARVER COMMUNITY CENTER
PROPOSED TRAFFIC SIGNAL AND PEDESTRIAN SIGNALS
CITY OF SCHENECTADY
CRAIG STREET PAVEMENT AND BRIDGE REHABILITATION PROJECT
PIN 1761.69
PROPOSED DESIGN PLAN (2 OF 2)
Creighton Manning
Lu Engineers
Mutual Design